LEGEND

- EXISTING RIGHT OF WAY
- PROPOSED RIGHT OF WAY
- EXISTING EASEMENTS
- EXISTING PROPERTY BOUNDARIES
- EXISTING POWER LINE, POLE AND GUY WIRE
- PROPOSED CURBING
- PROPOSED STREET LIGHTS
- PROPOSED STORM DRAINAGE

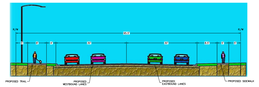

SECTION A

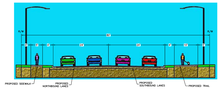

SECTION B

SECTION C

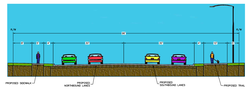

SECTION D

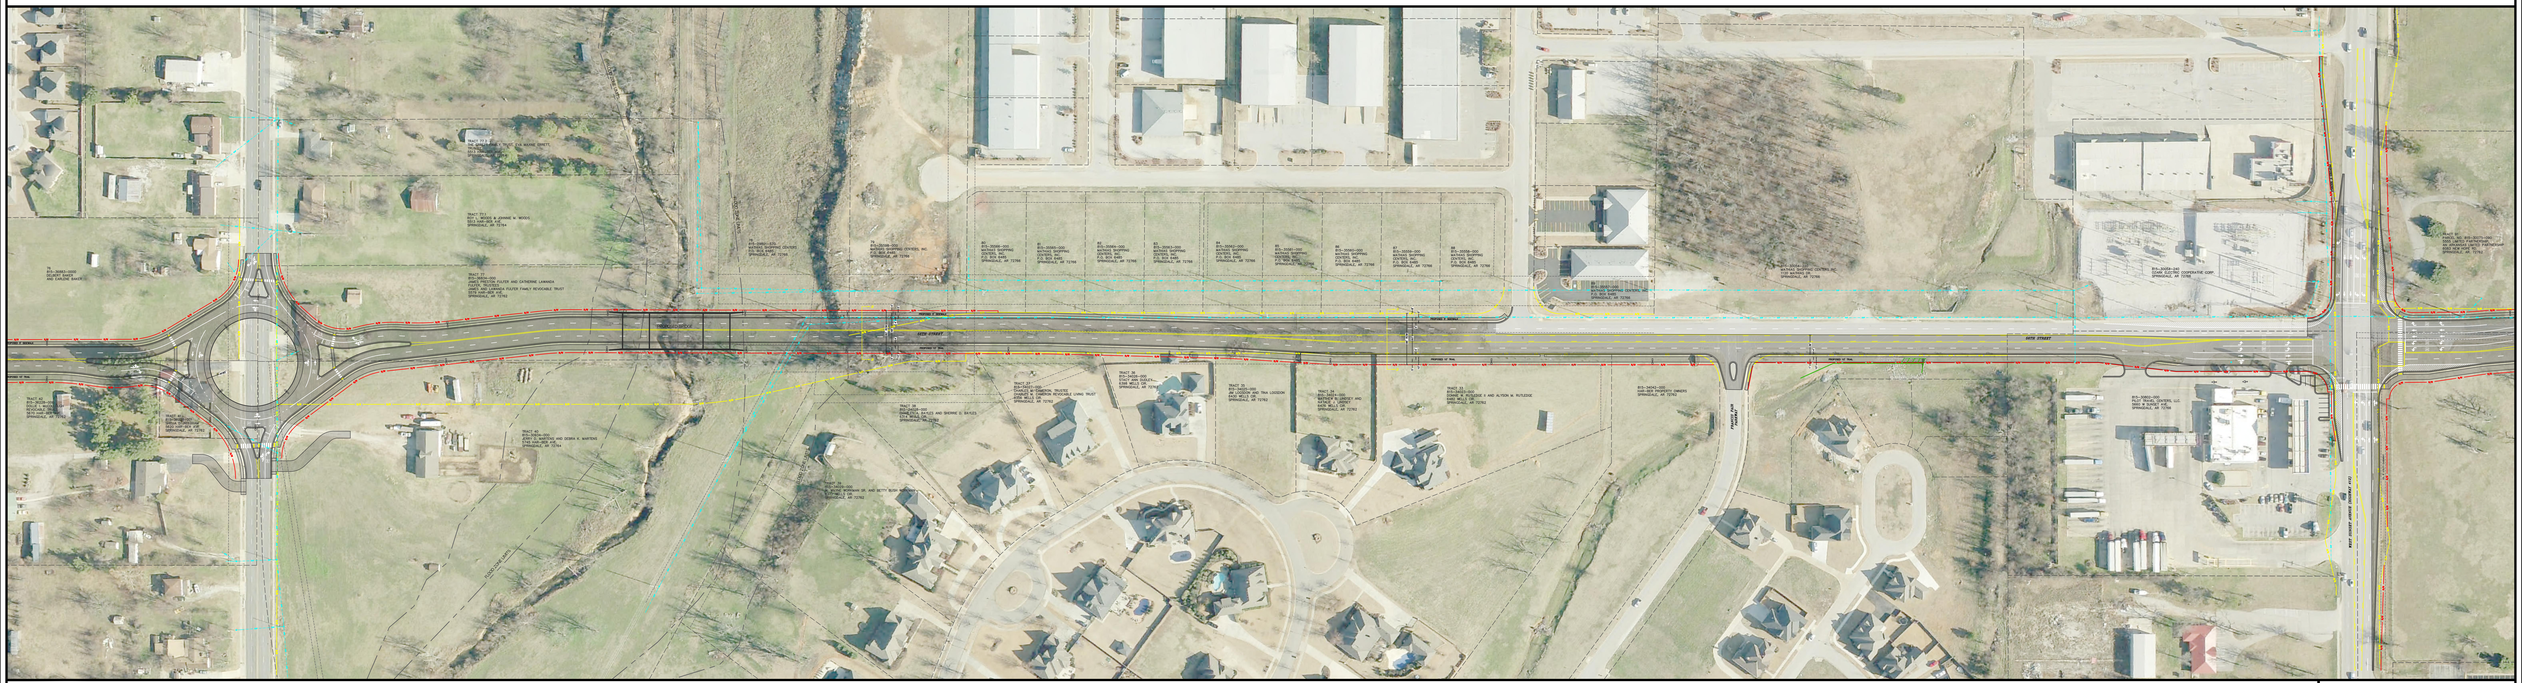

56TH STREET IMPROVEMENTS

SPRINGDALE, ARKANSAS

SCALE: 1"=50'	DATE: AUGUST 2013	DRAWN BY: JKC

ENGINEERING SERVICES, INCORPORATED
SPRINGDALE, ARKANSAS

© COPYRIGHT 2013, ENGINEERING SERVICES, INC.

R.O.# 12938-39-41

SHEET 2