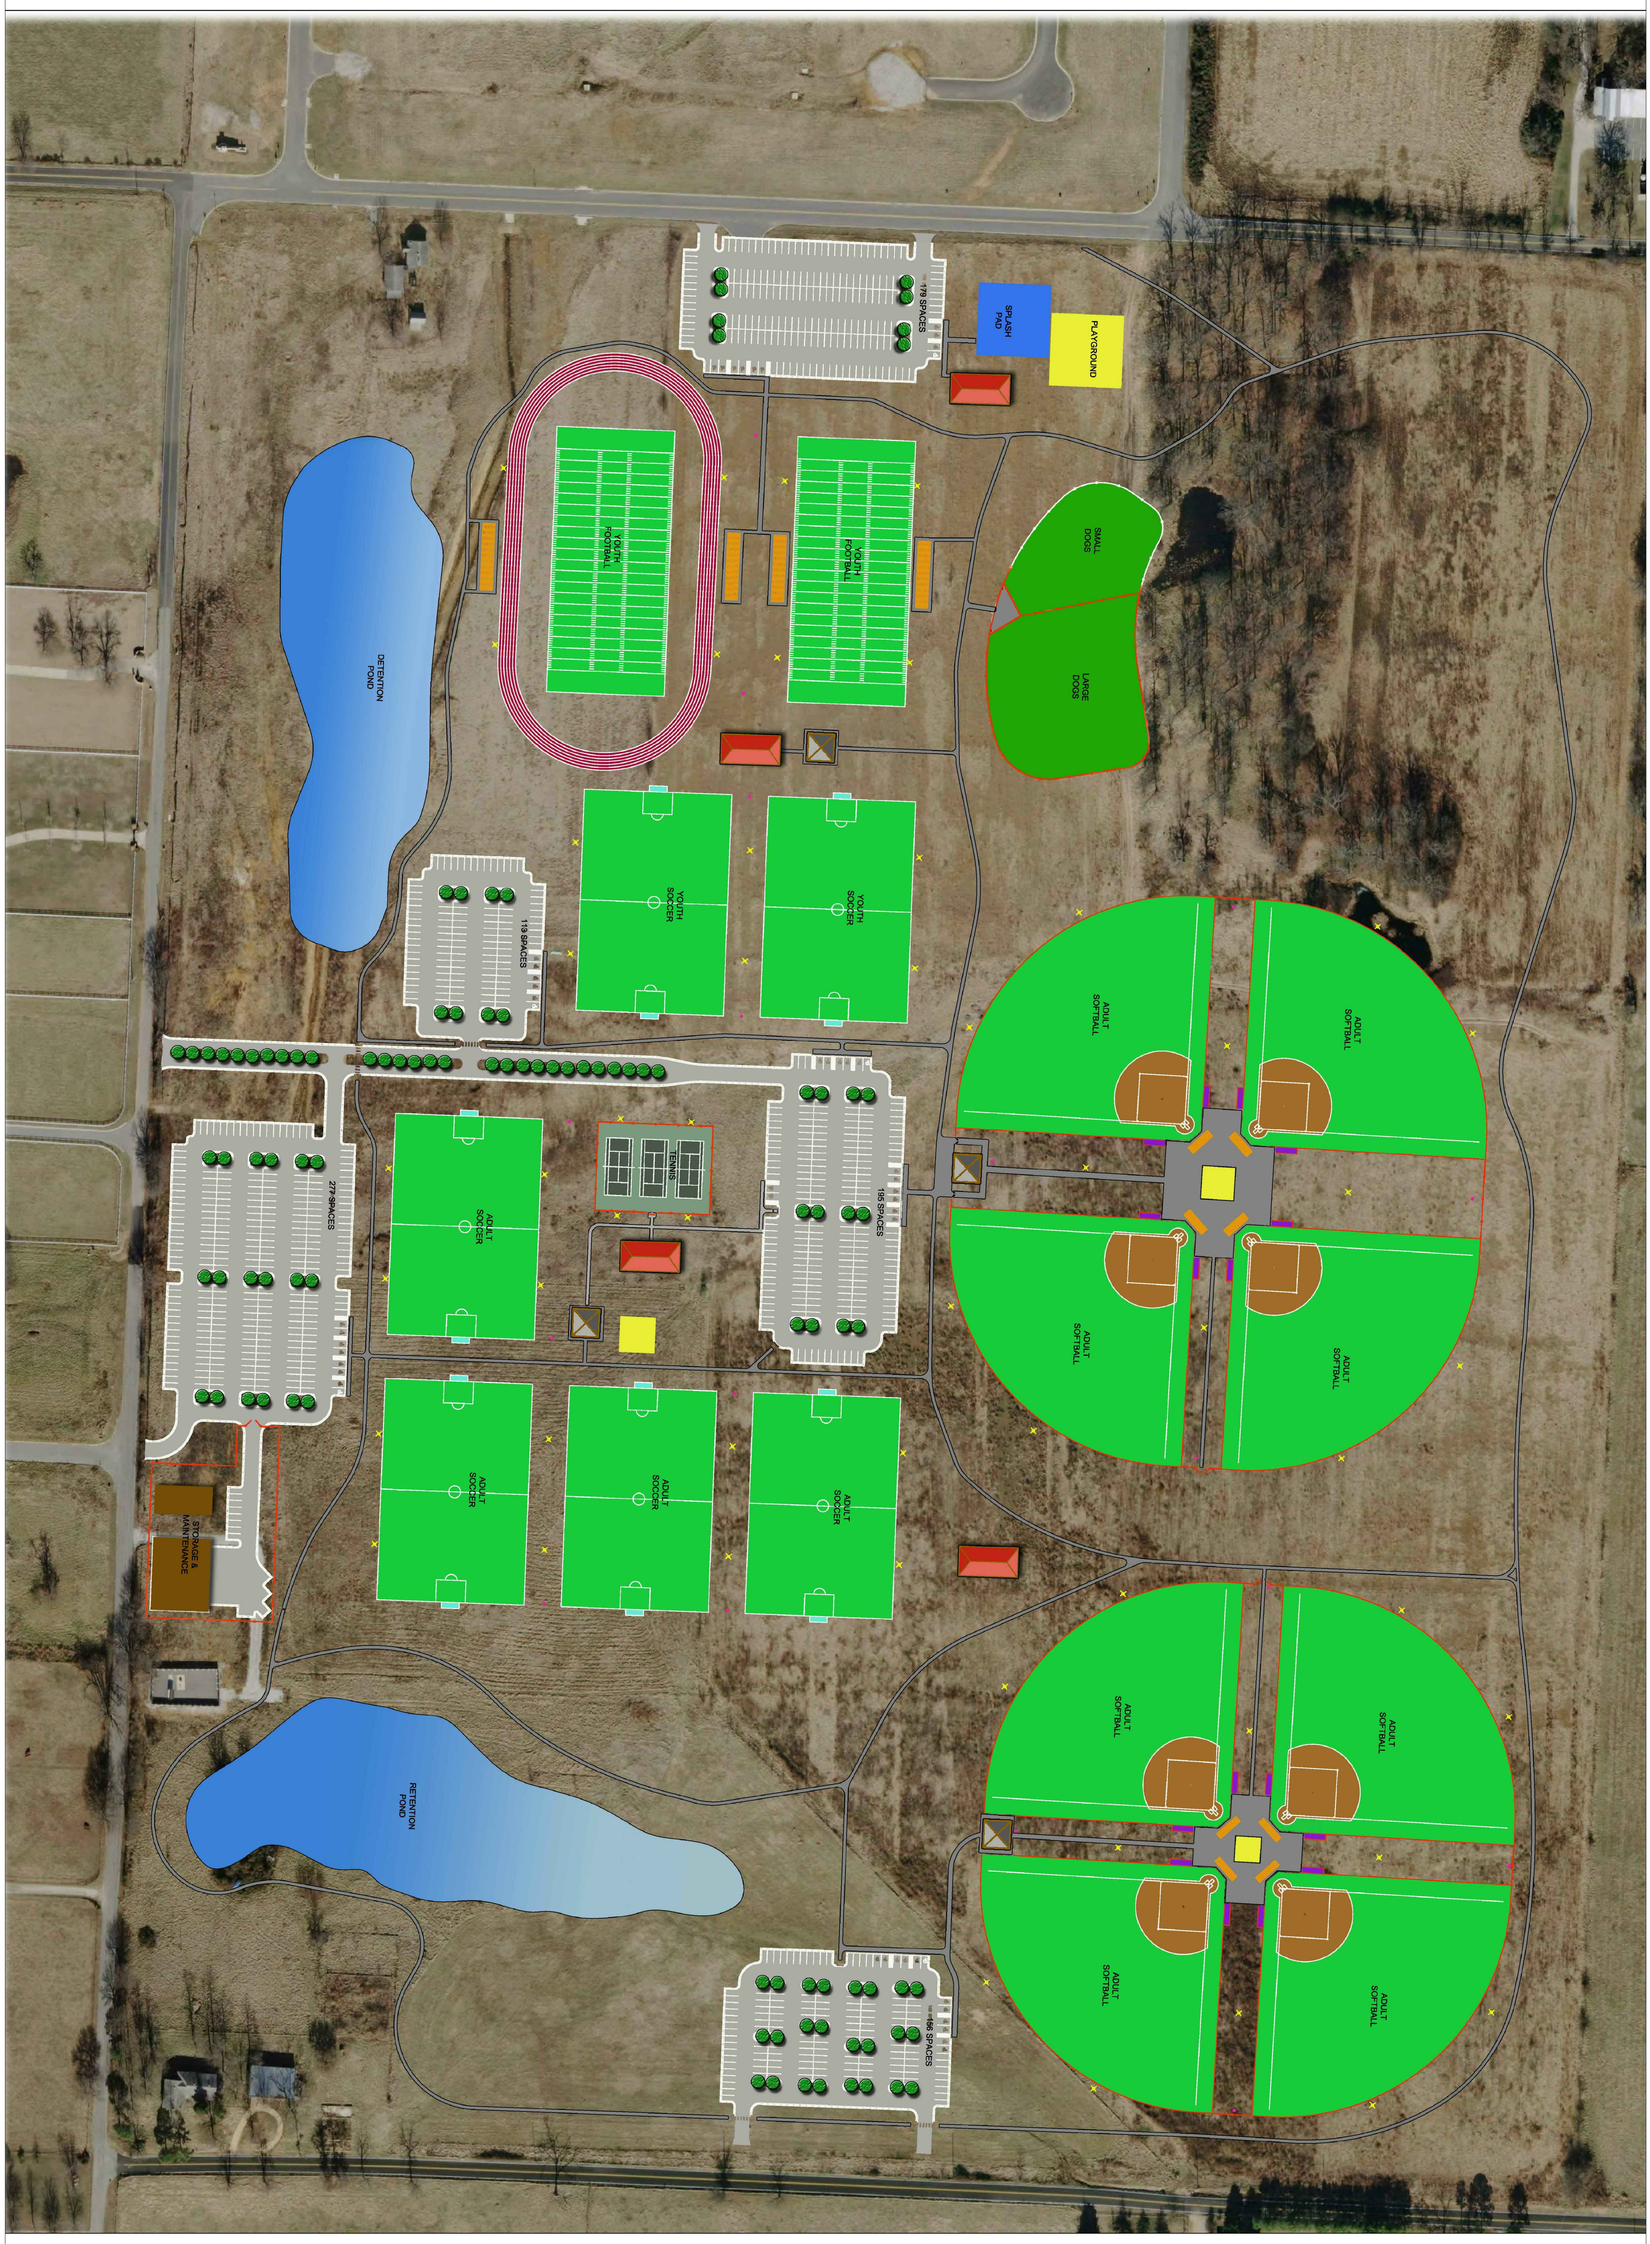

REVISION	DATE	DESCRIPTION

© COPYRIGHT 2013, ENGINEERING SERVICES, INC. 07-22-13, 11:29 AM

SCALE: NO SCALE
DATE: JULY 2013
ENGINEER: BJM
DRAWN BY: AWV
W.O. #: 12932

1

Z:\LSD\12932-NW Springdale Park\Color PDF - 7-24-13.dwg

OVERALL AERIAL COLOR LAYOUT
NORTHWEST PARK IMPROVEMENTS
2012 PARK IMPROVEMENT BOND PROGRAM
SPRINGDALE, ARKANSAS

ENGINEERING SERVICES INC.
1207 SOUTH OLD MISSOURI RD.
SPRINGDALE, ARKANSAS 72764