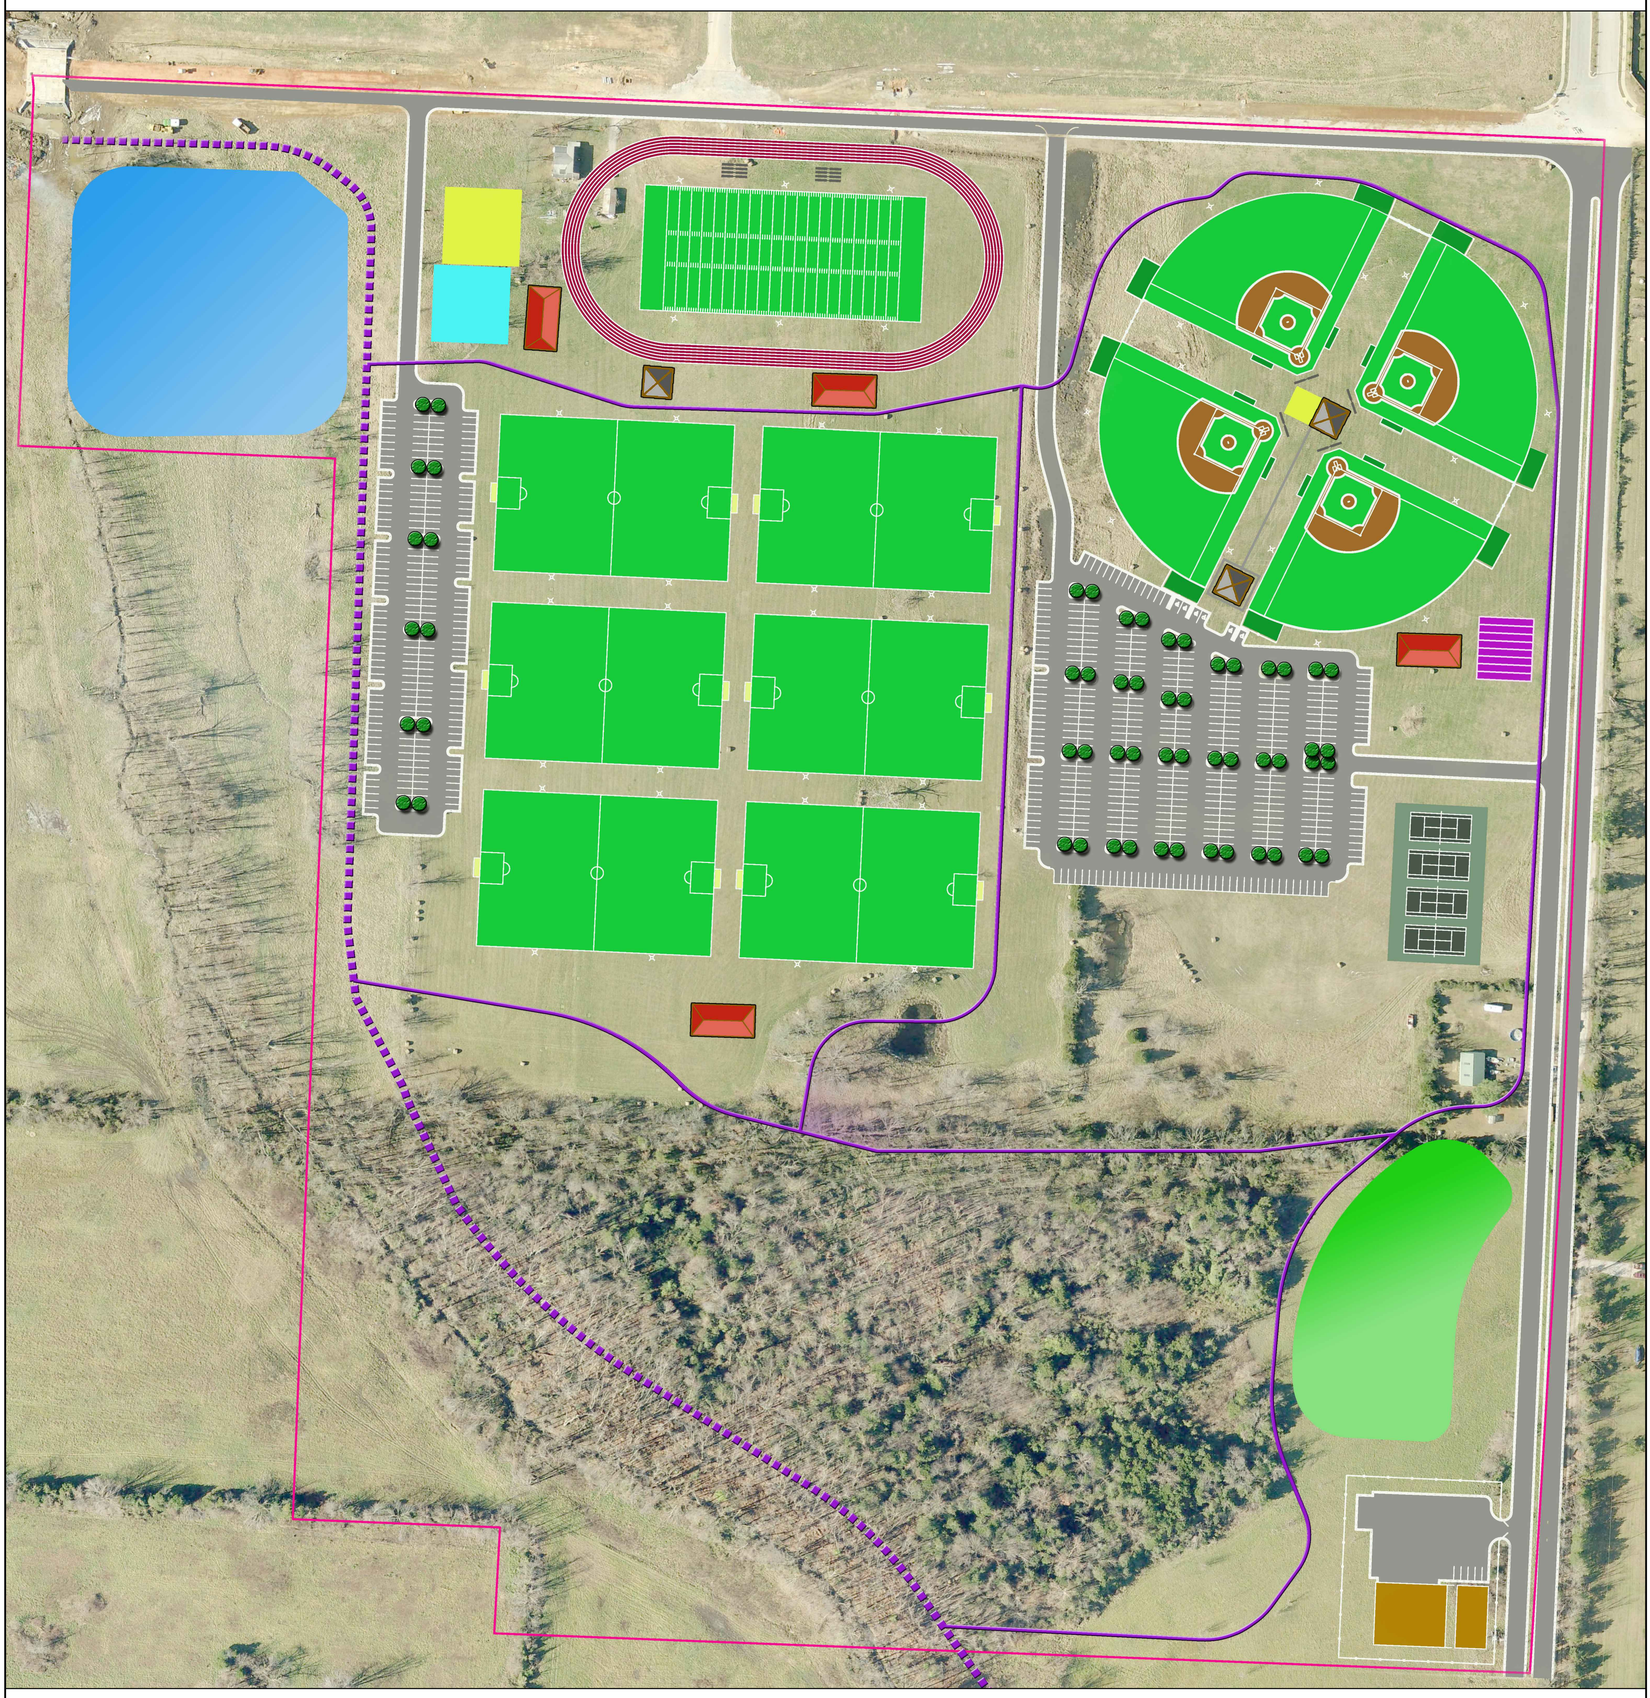

1

W.O. #: 12933

DATE: JULY 2013

SCALE: NO SCALE

REVISION	DATE	DESCRIPTION

© COPYRIGHT 2013, ENGINEERING SERVICES, INC. 07-23-13, 04:27 PM

Z:\LSD\12933-SE Springdale Park\Color PDF 7-24-13 (SE Park).dwg

OVERALL AERIAL COLOR LAYOUT

SOUOTHEAST PARK IMPROVEMENTS
2012 PARK IMPROVEMENT BOND PROGRAM
SPRINGDALE, ARKANSAS

ENGINEERING SERVICES INC.
1207 SOUTH OLD MISSOURI RD.
SPRINGDALE, ARKANSAS 72764