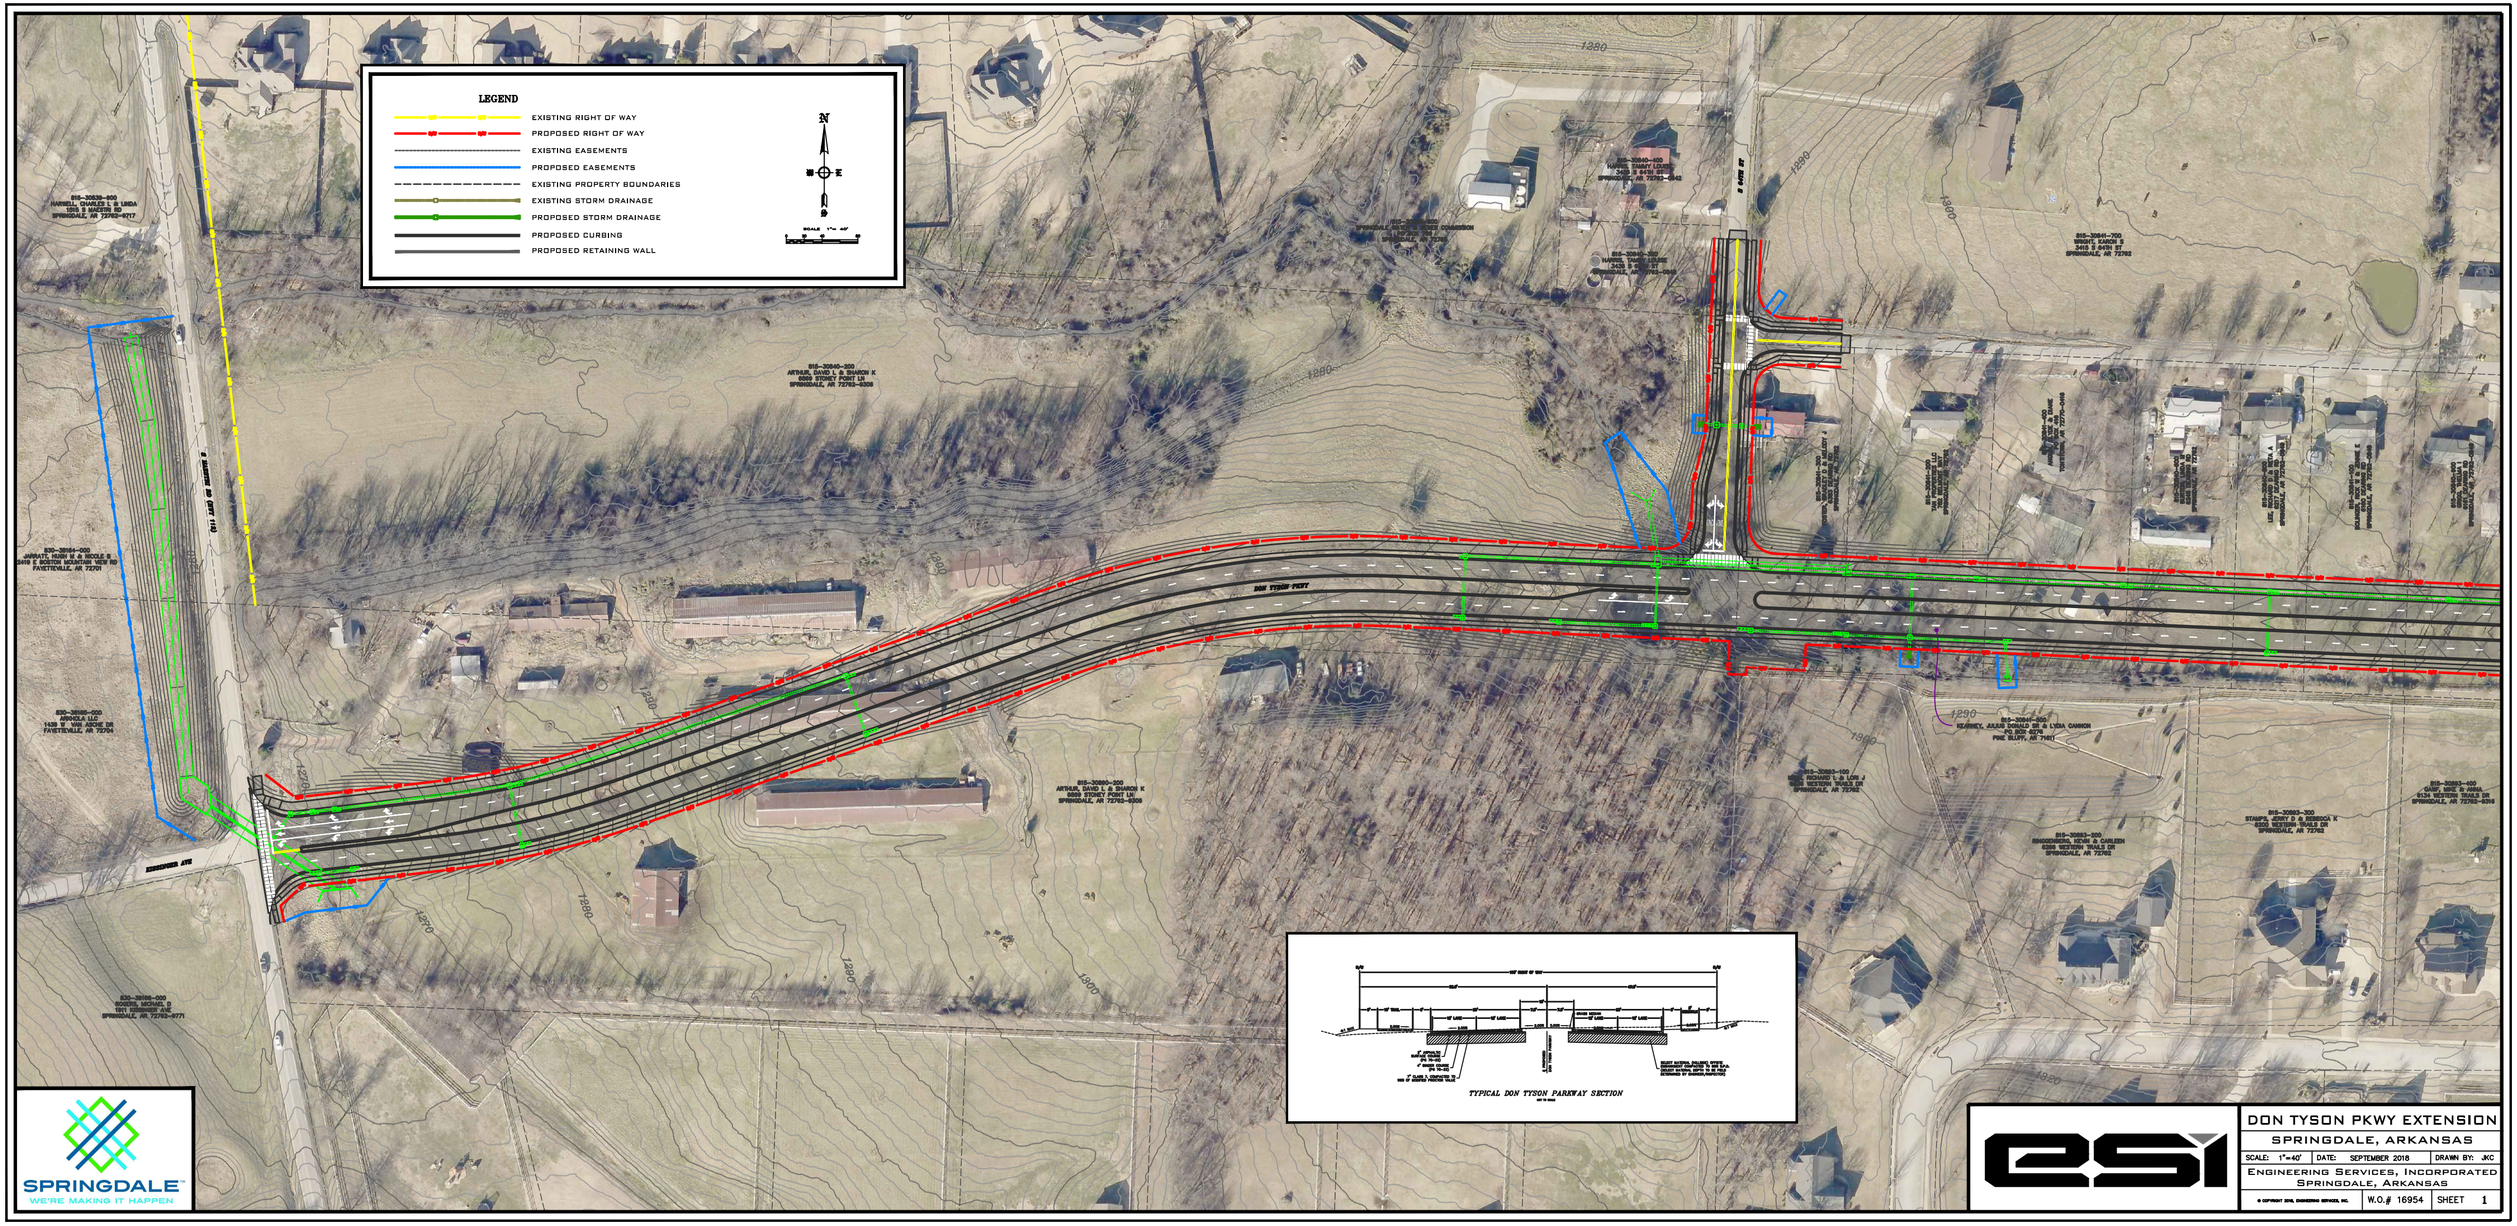
LEGEND
EXISTING RIGHT OF WAY
PROPOSED RIGHT OF WAY
EXISTING EASEMENTS
PROPOSED EASEMENTS
EXISTING PROPERTY BOUNDARIES
EXISTING STORM DRAINAGE
PROPOSED STORM DRAINAGE
PROPOSED CURBING
PROPOSED RETAINING WALL
N
E
S
SCALE 1"= 40'
S 48TH ST
S HARMON AVE (HWY 112)
DON TYSON PKWY
KINNAMON AVE
TYPICAL DON TYSON PARKWAY SECTION
SPRINGDALE
WE'RE MAKING IT HAPPEN
DON TYSON PKWY EXTENSION
SPRINGDALE, ARKANSAS
SCALE: 1"=40'
DATE: SEPTEMBER 2018
DRAWN BY: JKC
ENGINEERING SERVICES, INCORPORATED
SPRINGDALE, ARKANSAS
W.O.# 16954
SHEET 1