


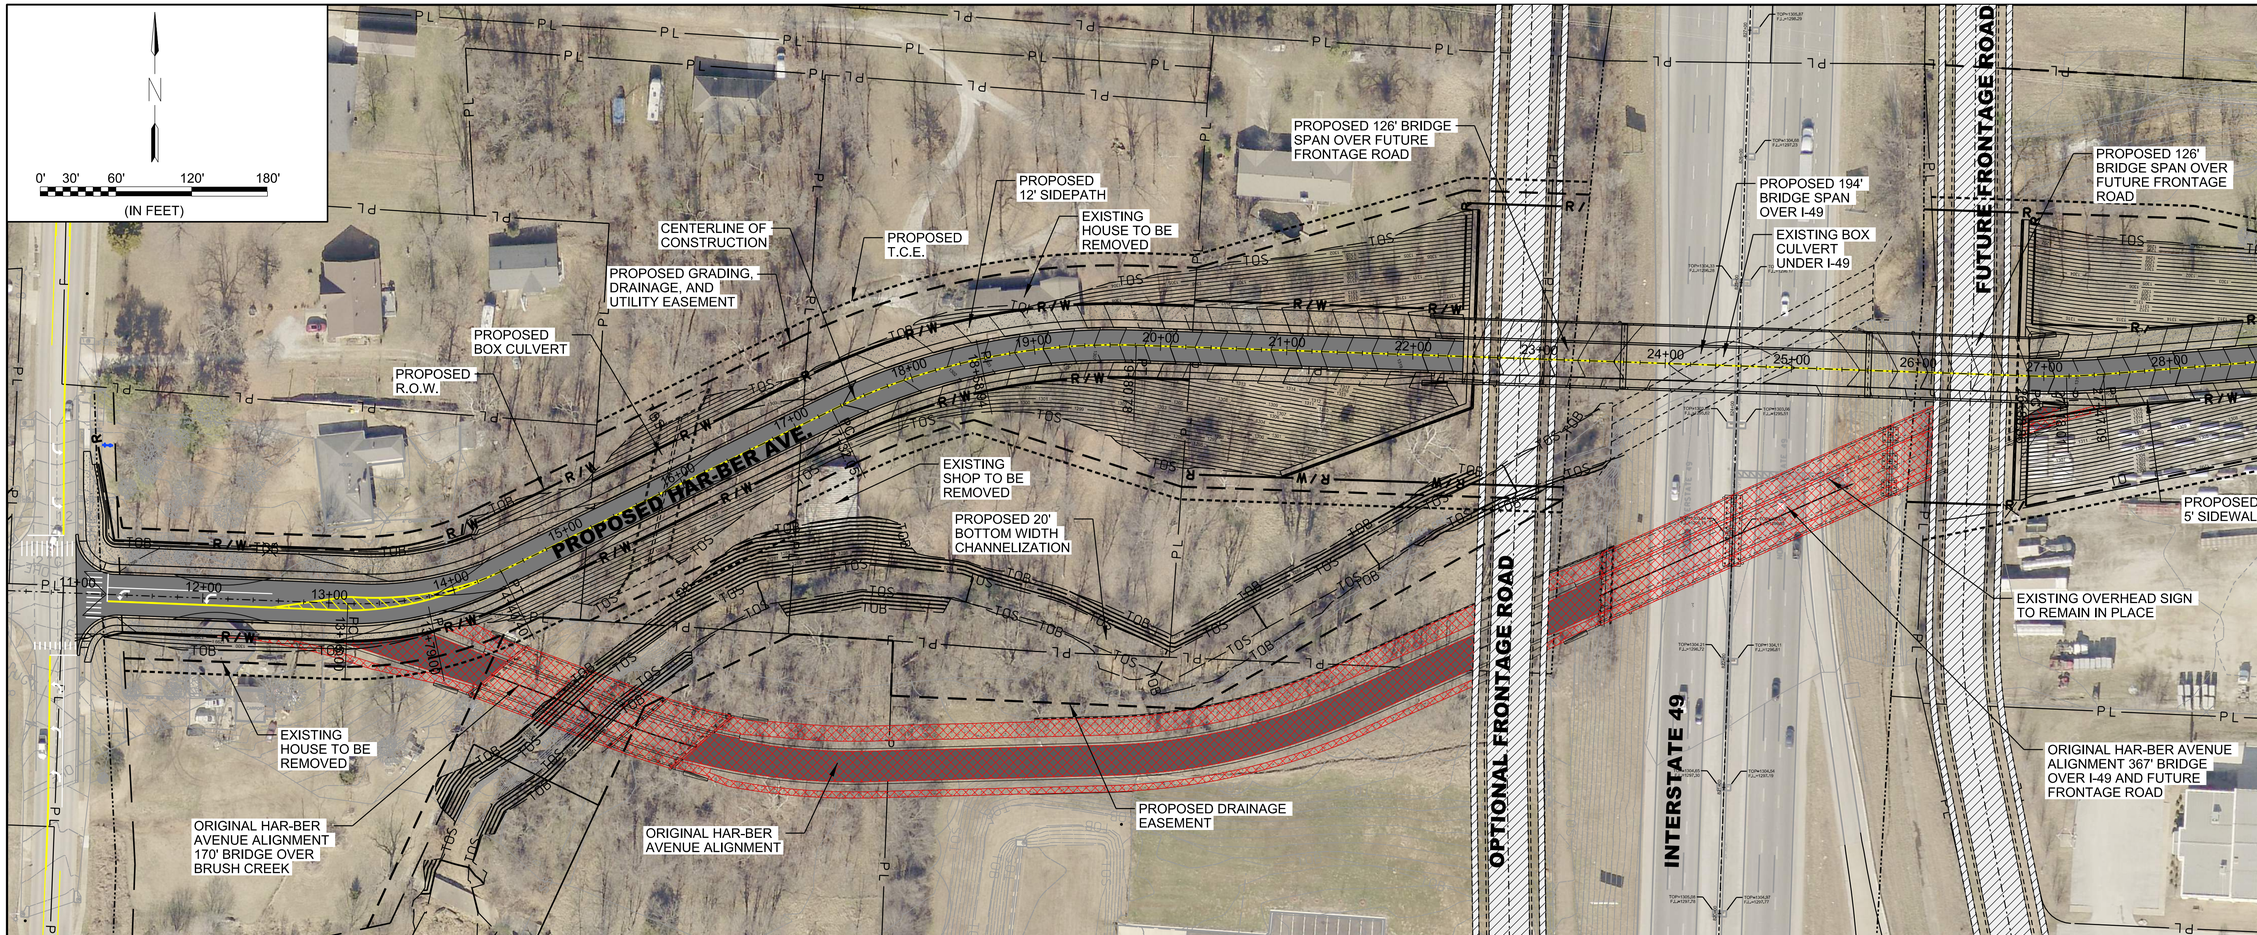


GARVER

© 2019 GARVER, LLC
THIS DOCUMENT, ALONG WITH THE IDEAS AND DESIGNS CONVEYED HEREIN, SHALL BE CONSIDERED INSTRUMENTS OF PROFESSIONAL SERVICE AND ARE PROPERTY OF GARVER, LLC. ANY USE, REPRODUCTION, OR DISTRIBUTION OF THIS DOCUMENT, ALONG WITH THE IDEAS AND DESIGN CONTAINED HEREIN, IS PROHIBITED UNLESS AUTHORIZED IN WRITING BY GARVER, LLC OR EXPLICITLY ALLOWED IN THE GOVERNING PROFESSIONAL SERVICES AGREEMENT FOR THIS WORK.

| REV. | DATE | DESCRIPTION | BY |
|---|---|---|---|
| | | | |

SPRINGDALE
WE'RE BRAND OF BUSINESS

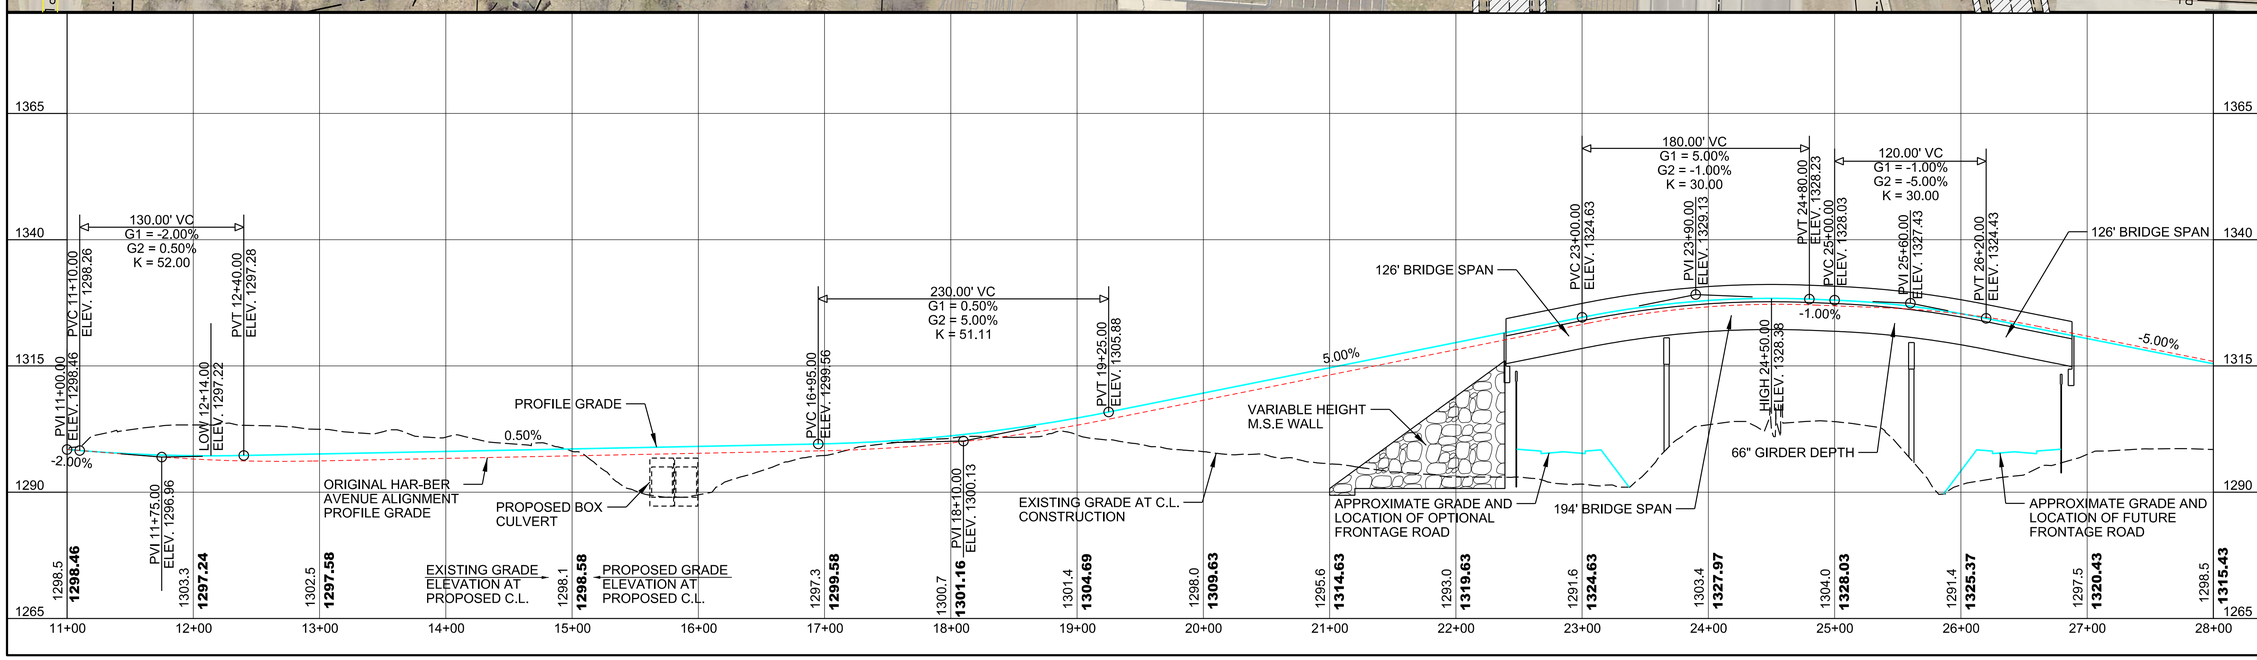CITY OF SPRINGDALE
SPRINGDALE, ARKANSAS

HAR-BER AVENUE EXTENSION

HAR-BER AVENUE ALTERNATE ALIGNMENT PLAN AND PROFILE SHEET

JOB NO.: 18047150
DATE: OCT. 2019
DESIGNED BY:
DRAWN BY:

BAR IS ONE INCH ON ORIGINAL DRAWING
0 1"
IF NOT ONE INCH ON THIS SHEET, ADJUST SCALES ACCORDINGLY.

DRAWING NUMBER
**C-101**

CCSiebenmorgen 10/30/2019 8:58:28 AM
WORKSPACE:Garver_2012
L:\2018\18047150 - Harber Avenue Extension\Drawings\MISC\EXHIBITS\Harber Ave Alt Alignment\HAE_EXHIBIT_Option North.dgn