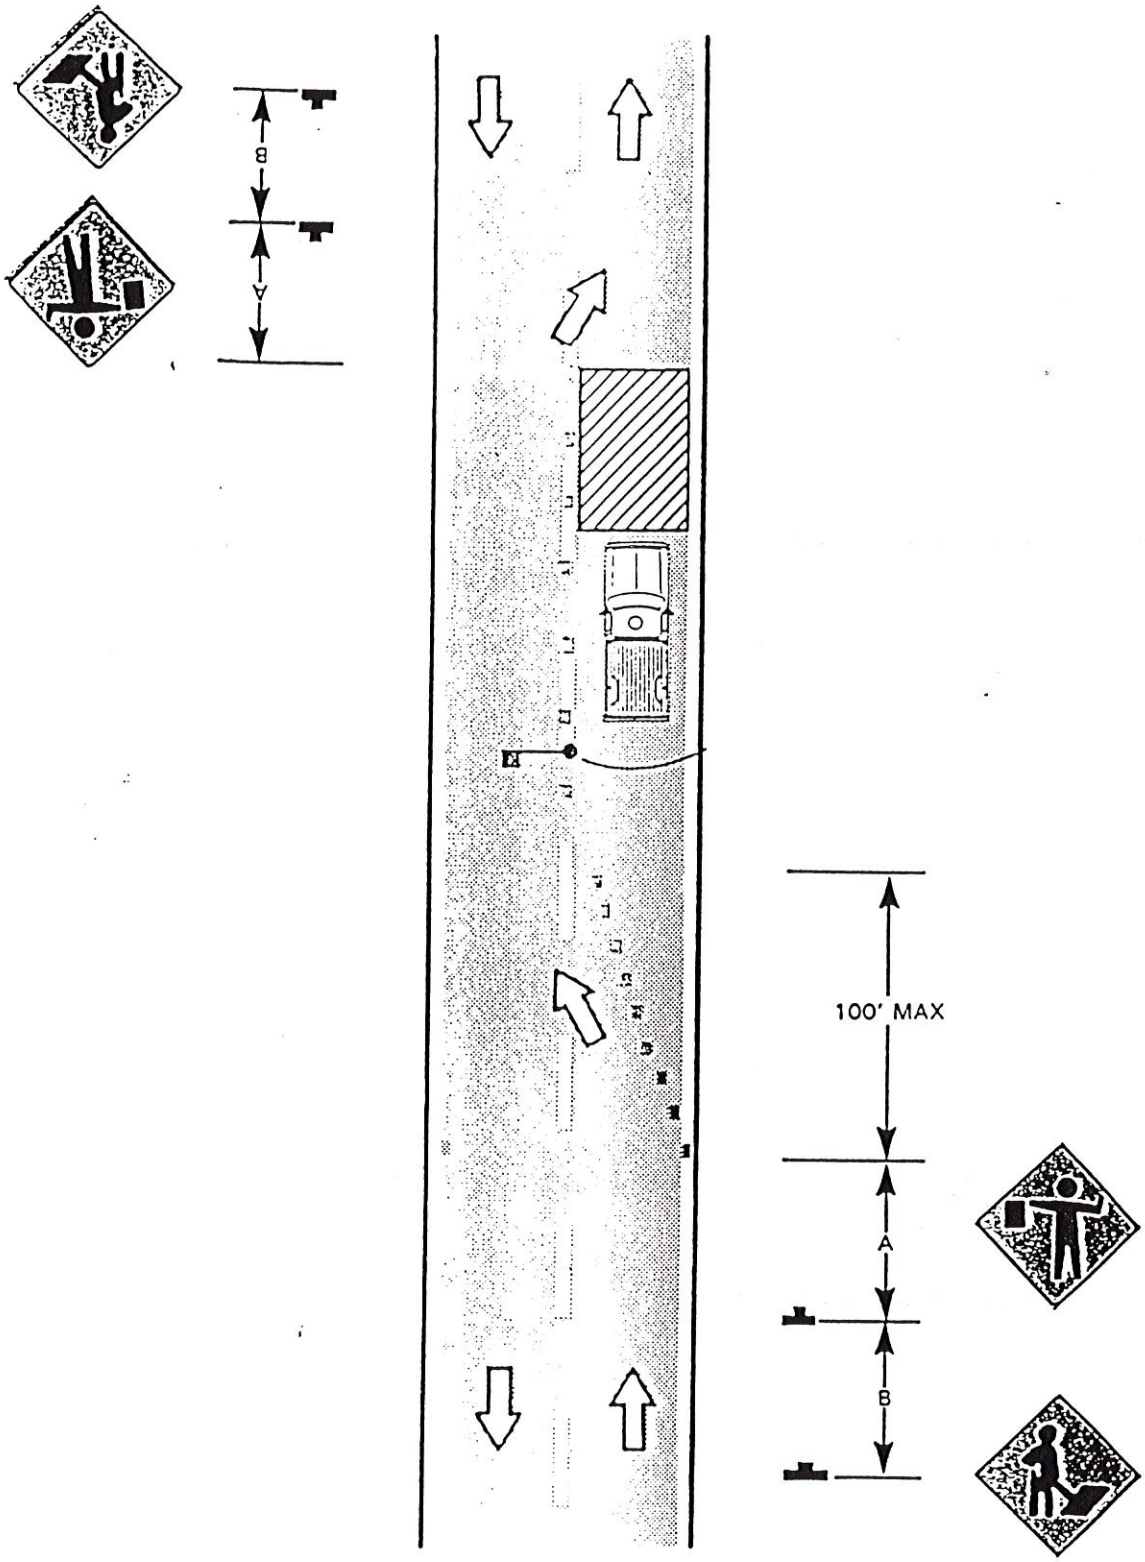


*Lane closure on minor street.*