LEGEND
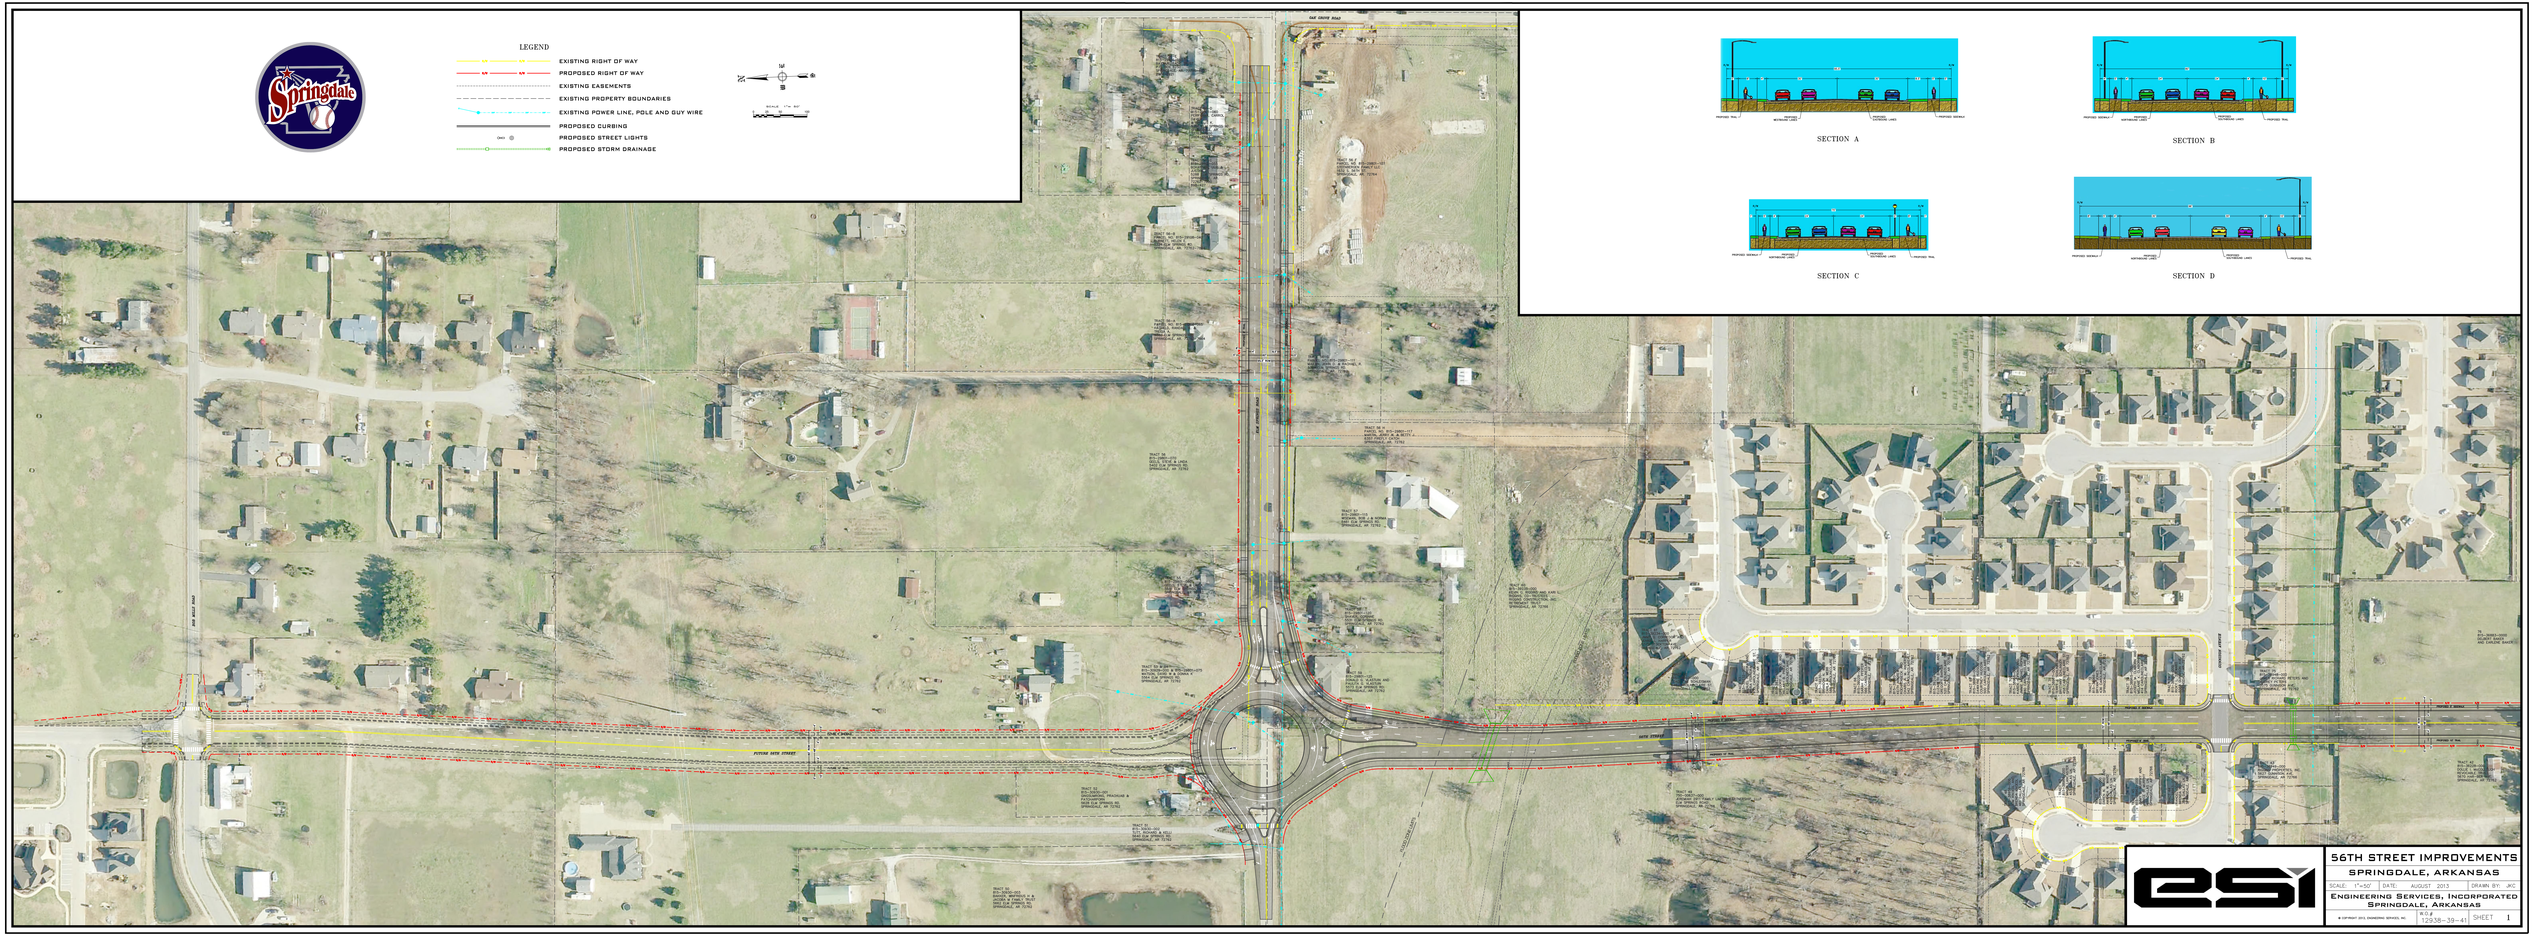
- EXISTING RIGHT OF WAY
- PROPOSED RIGHT OF WAY
- EXISTING EASEMENTS
- EXISTING PROPERTY BOUNDARIES
- EXISTING POWER LINE, POLE AND GUY WIRE
- PROPOSED CURBING
- PROPOSED STREET LIGHTS
- PROPOSED STORM DRAINAGE