CAMBRIDGE STREET IMPROVEMENTS
DON TYSON PARKWAY TO CHAPMAN AVENUE

USI Consulting Engineers
Springdale Arkansas

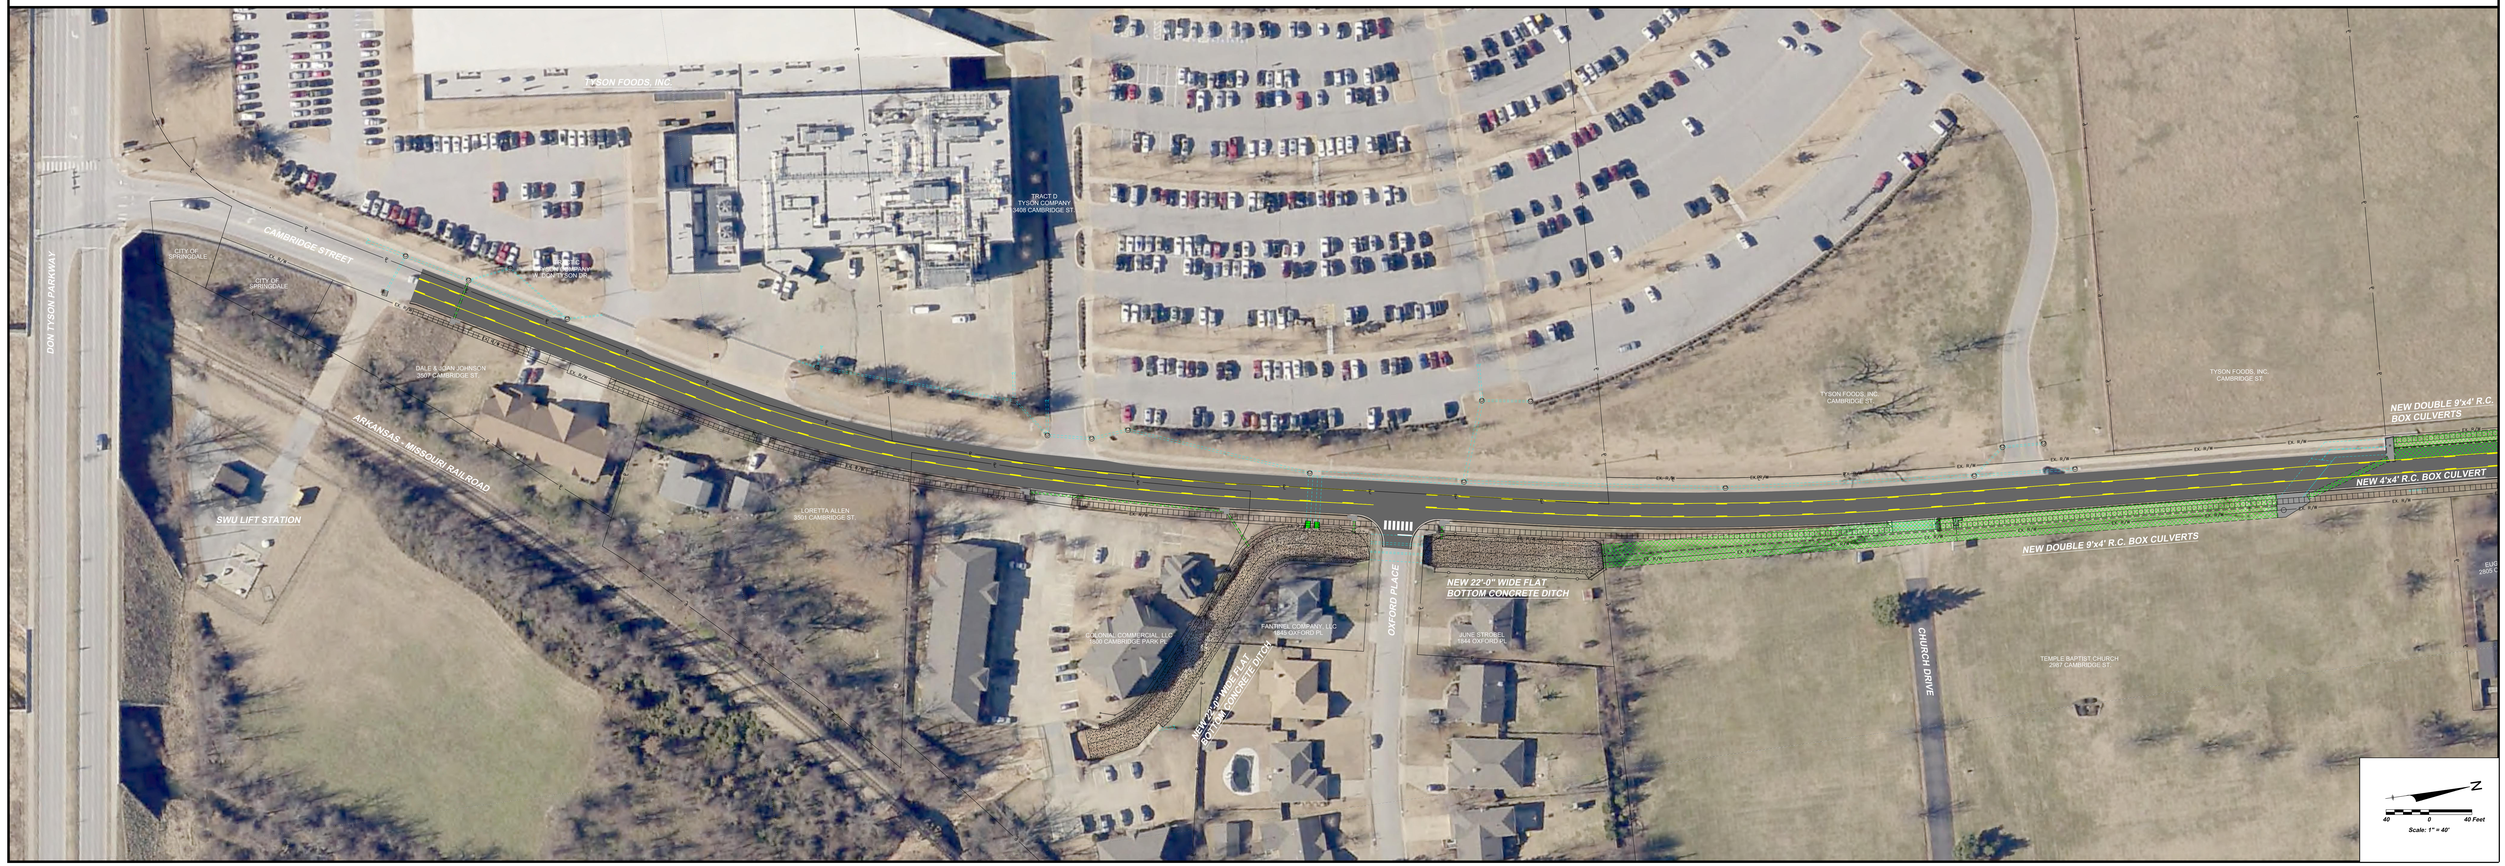

© 2015 USI Consulting Engineers