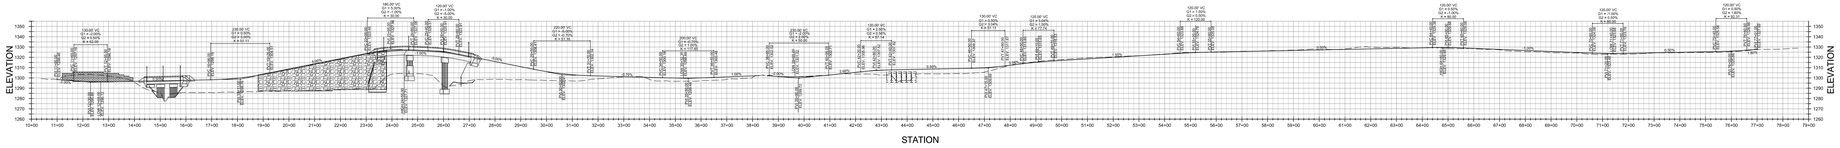HAR-BER AVENUE EXTENSION